
LEGEND

- PROPOSED MAIN LANES (TRAVELWAY)
- PROPOSED SHOULDERS
- PROPOSED FRONTAGE ROADS
- PROPOSED RAMPS (TRAVELWAY)
- PROPOSED RAMP SHOULDER
- PROPOSED CROSS STREET (TRAVELWAY)
- PROPOSED MEDIAN
- PROPOSED BRIDGE
- PROPOSED SHARED USE PATH
- PROPOSED PROJECT BY OTHERS
- PAVEMENT / BRIDGE TO BE REMOVED
- FLOODPLAINS
- POTENTIAL DISPLACEMENT (RESIDENCE)
- POTENTIAL DISPLACEMENT (COMMERCIAL/INDUSTRIAL)
- EXISTING PROPERTY LINES
- PROPOSED ROW
- DIRECTION OF TRAVEL
- OIL/GAS PIPELINE
- OVERHEAD ELECTRIC TRANSMISSION
- FUTURE CROSS STREET CENTERLINE (BY OTHERS)

TYPE	FUNCTIONAL CLASS	DESIGN SPEED
PCOL MAIN LANES	RURAL FREEWAY	70 MPH (MSPD)
RAMPS	RURAL COLLECTOR	50 MPH (MSPD)
FRONTAGE ROADS	SUBURBAN ARTERIAL	50 MPH (MSPD)

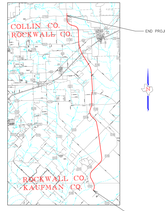

LOCATION MAP
NOTE:

PUBLIC MEETING DISPLAY
ROCKWALL COUNTY OUTER LOOP
FM 2755 TO SH 205
CSJs: 0918-25-027

NOVEMBER 2023
ROLL 3 OF 5

halff
1201 NORTH BOWSER ROAD
RICHARDSON, TX 75081-2823
(214) 346-6200


PRELIMINARY
FOR INTERIM REVIEW ONLY

MATTHEW G. CRAIG, PE	83910	11/6/2023
NAME	P.E. NO.	DATE
MARC A. M. JONES, PE	109327	11/6/2023
NAME	P.E. NO.	DATE


HALFF ASSOCIATES, INC.
TBPE Firm No. 312

THESE DOCUMENTS ARE FOR INTERIM REVIEW AND NOT INTENDED FOR REGULATORY APPROVAL PURPOSES. THEY WERE PREPARED BY OR UNDER THE SUPERVISION OF

PRELIMINARY - SUBJECT TO CHANGE

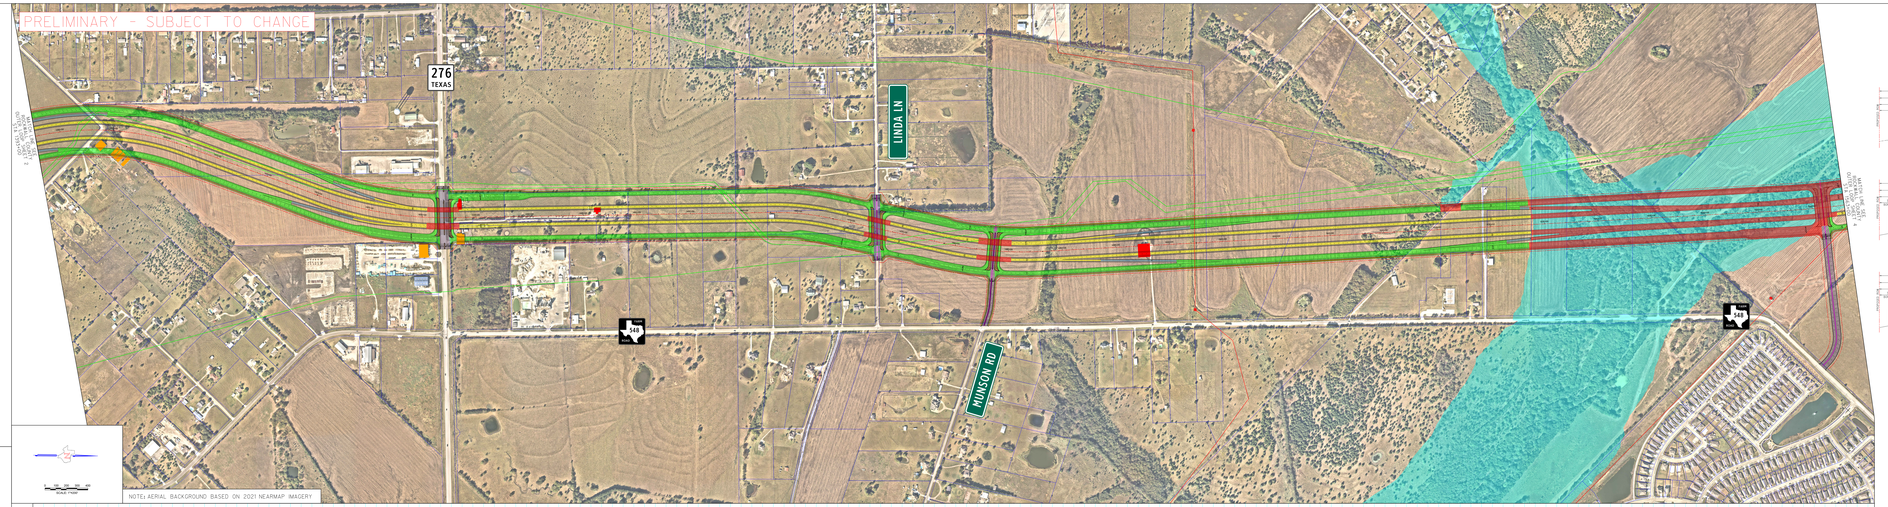

NOTE: AERIAL BACKGROUND BASED ON 2021 NEARMAP IMAGERY

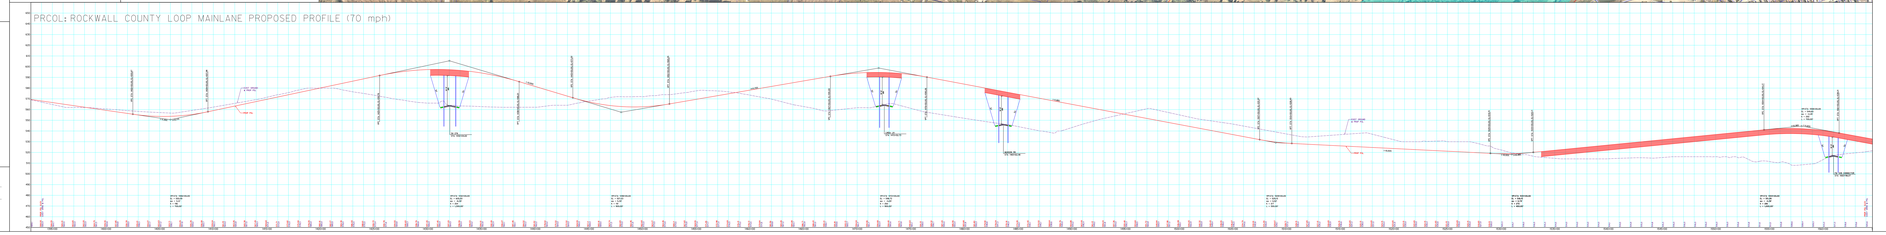
PCOL: ROCKWALL COUNTY LOOP MAINLANE PROPOSED PROFILE (70 mph)
EXISTING GROUND
PROPOSED GRADE
PCOL ROCKWALL
PCOL KAUFMAN
PCOL ROCKWALL
PCOL KAUFMAN
PCOL ROCKWALL
PCOL KAUFMAN