
PRELIMINARY - SUBJECT TO CHANGE

I-30 Interchange configuration to be determined
See alternative concepts on Roll 5

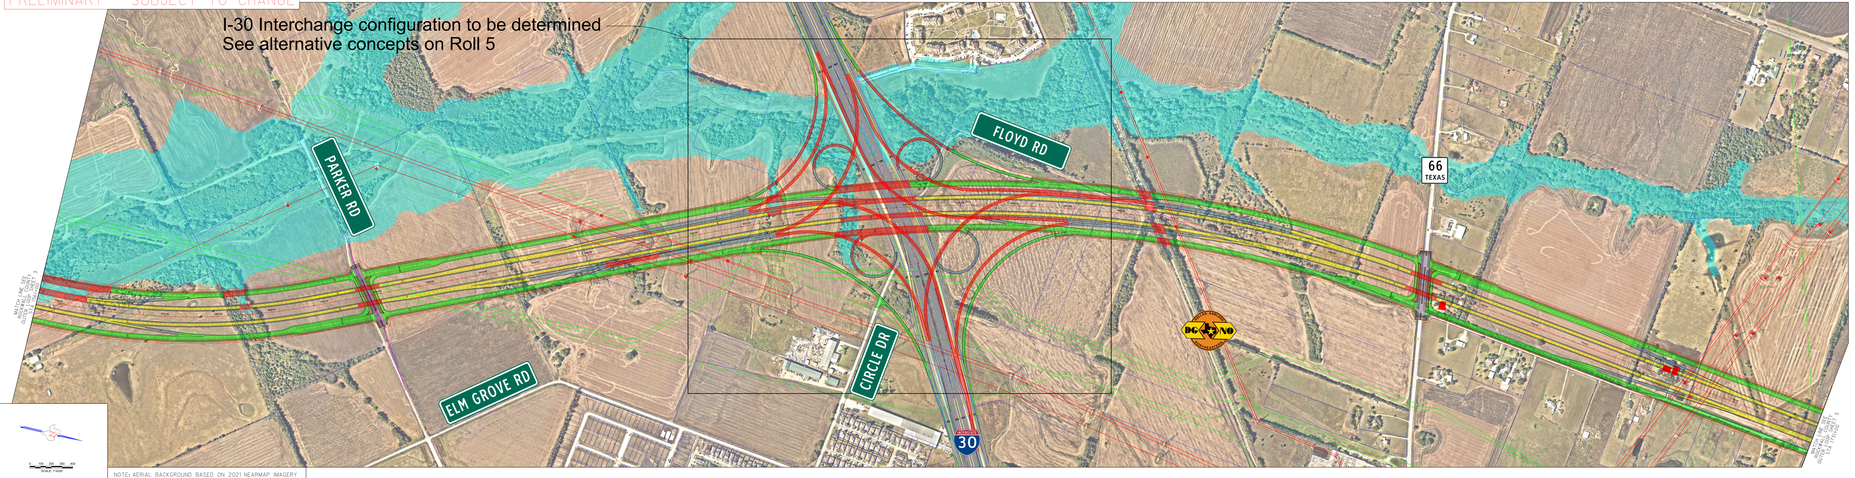


NOTE: AERIAL BACKGROUND BASED ON 2021 NEARMAP IMAGERY

LEGEND

- PROPOSED MAIN LANES (TRAVELWAY)
- PROPOSED SHOULDERS
- PROPOSED FRONTAGE ROADS
- PROPOSED RAMPS (TRAVELWAY)
- PROPOSED RAMP SHOULDER
- PROPOSED CROSS STREET (TRAVELWAY)
- PROPOSED MEDIAN
- PROPOSED BRIDGE
- PROPOSED SHARED USE PATH
- PROPOSED PROJECT BY OTHERS
- PAVEMENT / BRIDGE TO BE REMOVED
- FLOODPLAINS
- POTENTIAL DISPLACEMENT (RESIDENCE)
- POTENTIAL DISPLACEMENT (COMMERCIAL/INDUSTRIAL)
- EXISTING PROPERTY LINES
- PROPOSED ROW
- DIRECTION OF TRAVEL
- OIL/GAS PIPELINE
- OVERHEAD ELECTRIC TRANSMISSION
- FUTURE CROSS STREET CENTERLINE (BY OTHERS)

TYPE	FUNCTIONAL CLASS	DESIGN SPEED
PCOL MAIN LANES	RURAL FREEWAY	70 MPH (MSPD)
RAMPS	RURAL COLLECTOR	50 MPH (MSPD)
FRONTAGE ROADS	SUBURBAN ARTERIAL	50 MPH (MSPD)

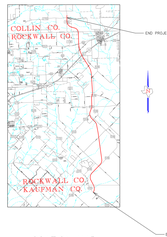


LOCATION MAP
N.T.S.


PUBLIC MEETING DISPLAY
ROCKWALL COUNTY OUTER LOOP
FM 2755 TO SH 205
CSJs: 0918-25-027

NOVEMBER 2023
ROLL 4 OF 5

PRCOL: ROCKWALL COUNTY OUTER LOOP MAINLANE PROPOSED PROFILE (70 mph)

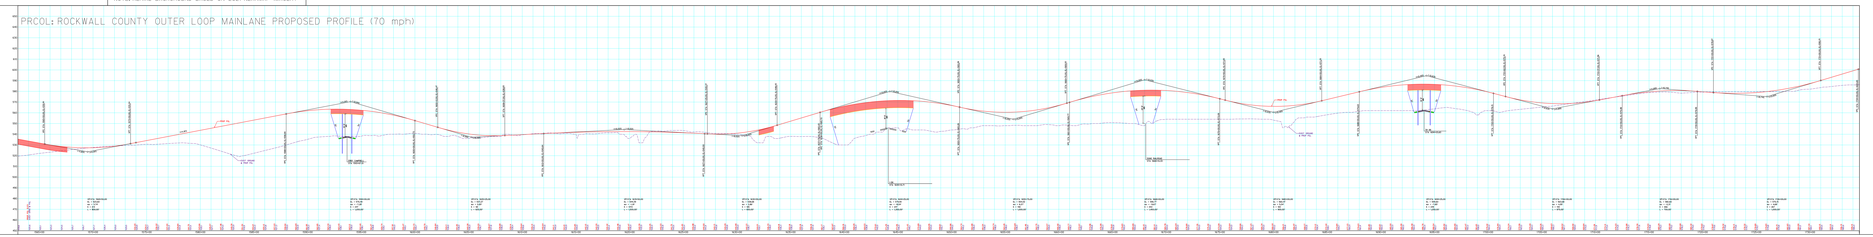

PROPOSED TYPICAL SECTIONS

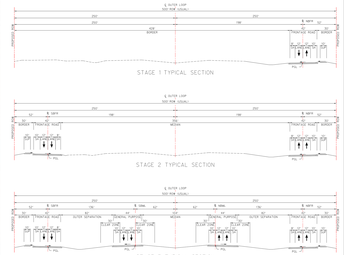

halff
1201 NORTH BOWSER ROAD
RICHARDSON, TX 75081-2823
(214) 346-6200

PRELIMINARY
FOR INTERIM REVIEW ONLY

MATTHEW G. CRAIG, PE	83910	11/6/2023
NAME	P.E. NO.	DATE
MARC A. W. JONES, PE	109327	11/6/2023
NAME	P.E. NO.	DATE

THESE DOCUMENTS ARE FOR INTERIM REVIEW AND NOT INTENDED FOR REGULATORY APPROVAL, PERMITTING OR CONSTRUCTION PURPOSES. THEY WERE PREPARED BY OR UNDER THE SUPERVISION OF

HALFF ASSOCIATES, INC.
TBPE Firm No. F-312